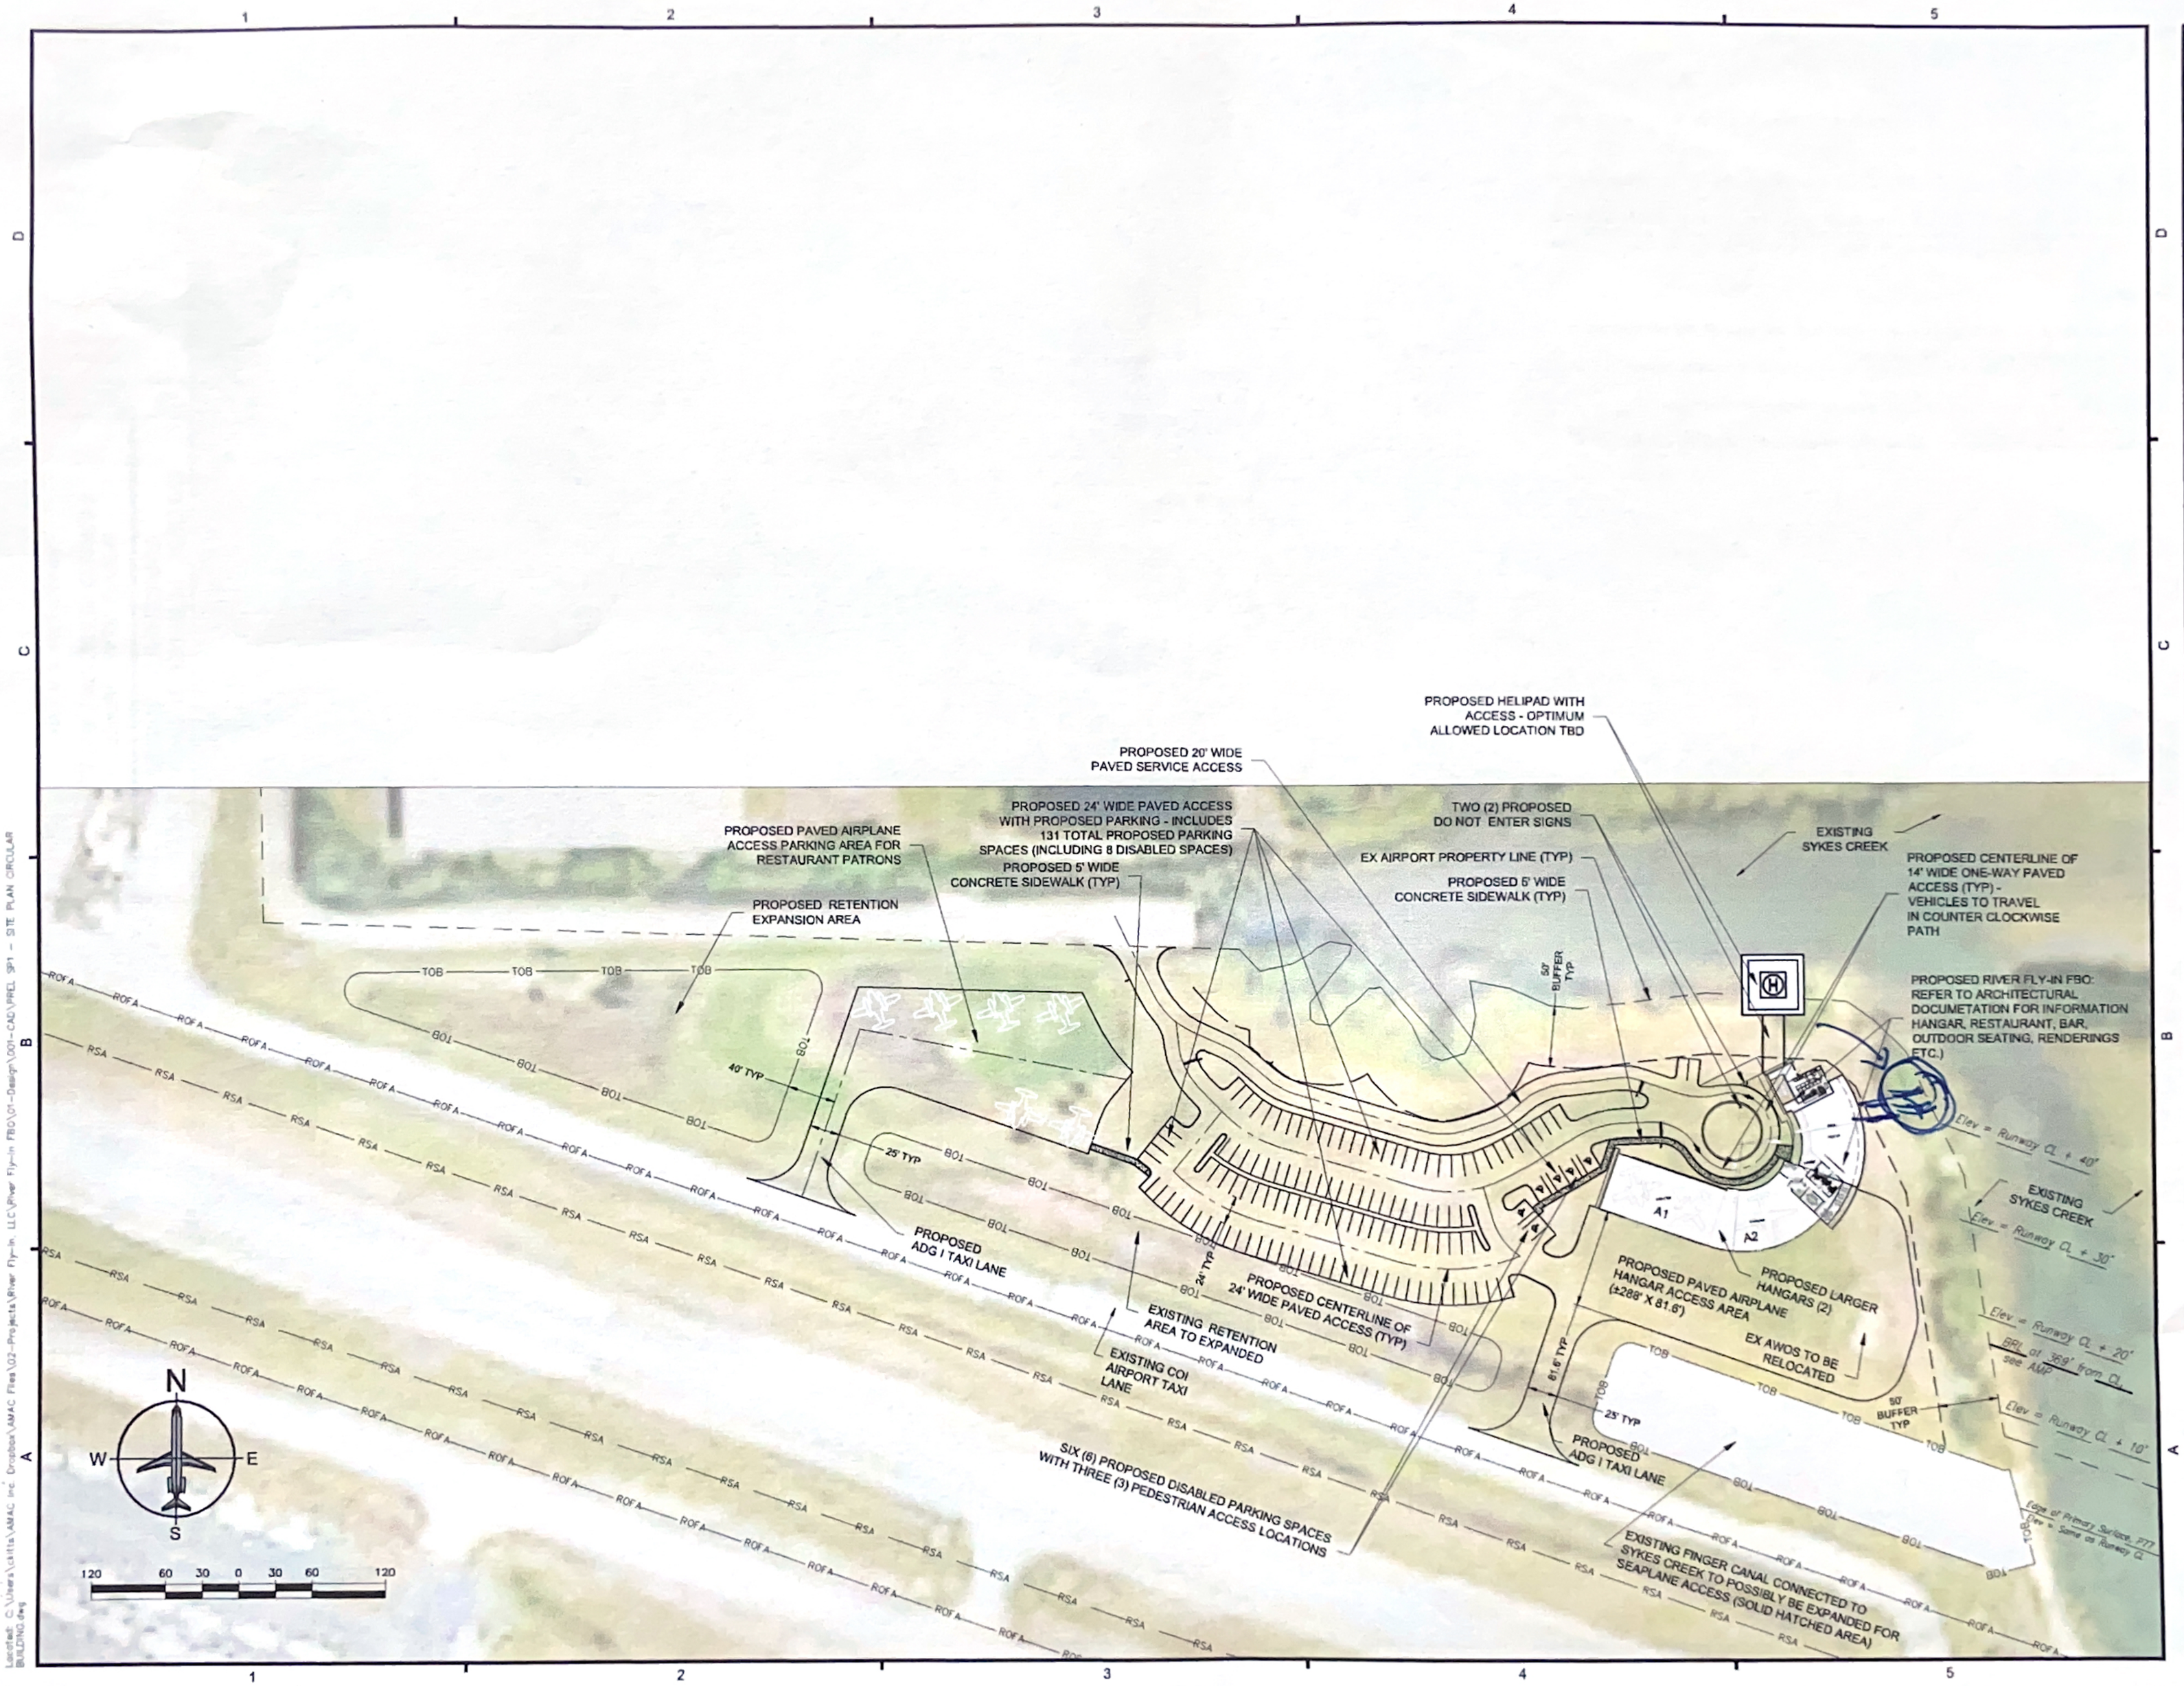

AMAC
BUILDING PROFESSIONALS
601 HERITAGE DRIVE,
SUITE 146-A
JUPITER, FL 33458
(904) 955-8650
LICENSED & INSURED

Engineer of Record:

AARON D. MCDANIEL
LICENSE
No. 77612
STATE OF FLORIDA
PROFESSIONAL ENGINEER

This item has been digitally signed and sealed by Aaron D. McDaniel on the date adjacent to the seal.
Printed copies of this document are not considered signed and sealed and the signature must be verified on any electronic copies.

Additional Notes / Comments:

REVISIONS

No.	Description	Date	By

Designed by: | Technician: | Checked by:

Project Name:

RIVER FLY-IN RESTAURANT AT MERRITT ISLAND AIRPORT

Drawing Name:

PRELIMINARY SITE PLAN

Project Number: | Date:

Drawing Number:

PREL. SP1

CIRCULAR BUILDING WITH SERVICE ROAD

Location: C:\Users\Letitia\AMAC Inc\ Dropbox\AMAC Files\02-Projects\River Fly-In LLC\River Fly-In FBO\01-Design\01-CAD\PREL SP1 - SITE PLAN CIRCULAR BUILDING.dwg